DISTRICT	COUNTY	ROUTE	SECTION	SHEET
6-0	MONTGOMERY	4002		3 OF 60
UPPER PROVIDENCE TOWNSHIP				

REVISION NUMBER	REVISIONS	DATE	BY
1	REVISED PER PENNDOT COMMENTS DATED 11/18/08	03/20/09	MR
2	REVISED PER PENNDOT COMMENTS DATED 04/28/09	09/04/09	MR
3	REVISED PER PENNDOT COMMENTS DATED 11/13/09	05/07/10	MR
4	REVISED PER PENNDOT COMMENTS DATED 06/23/10	09/03/10	MR

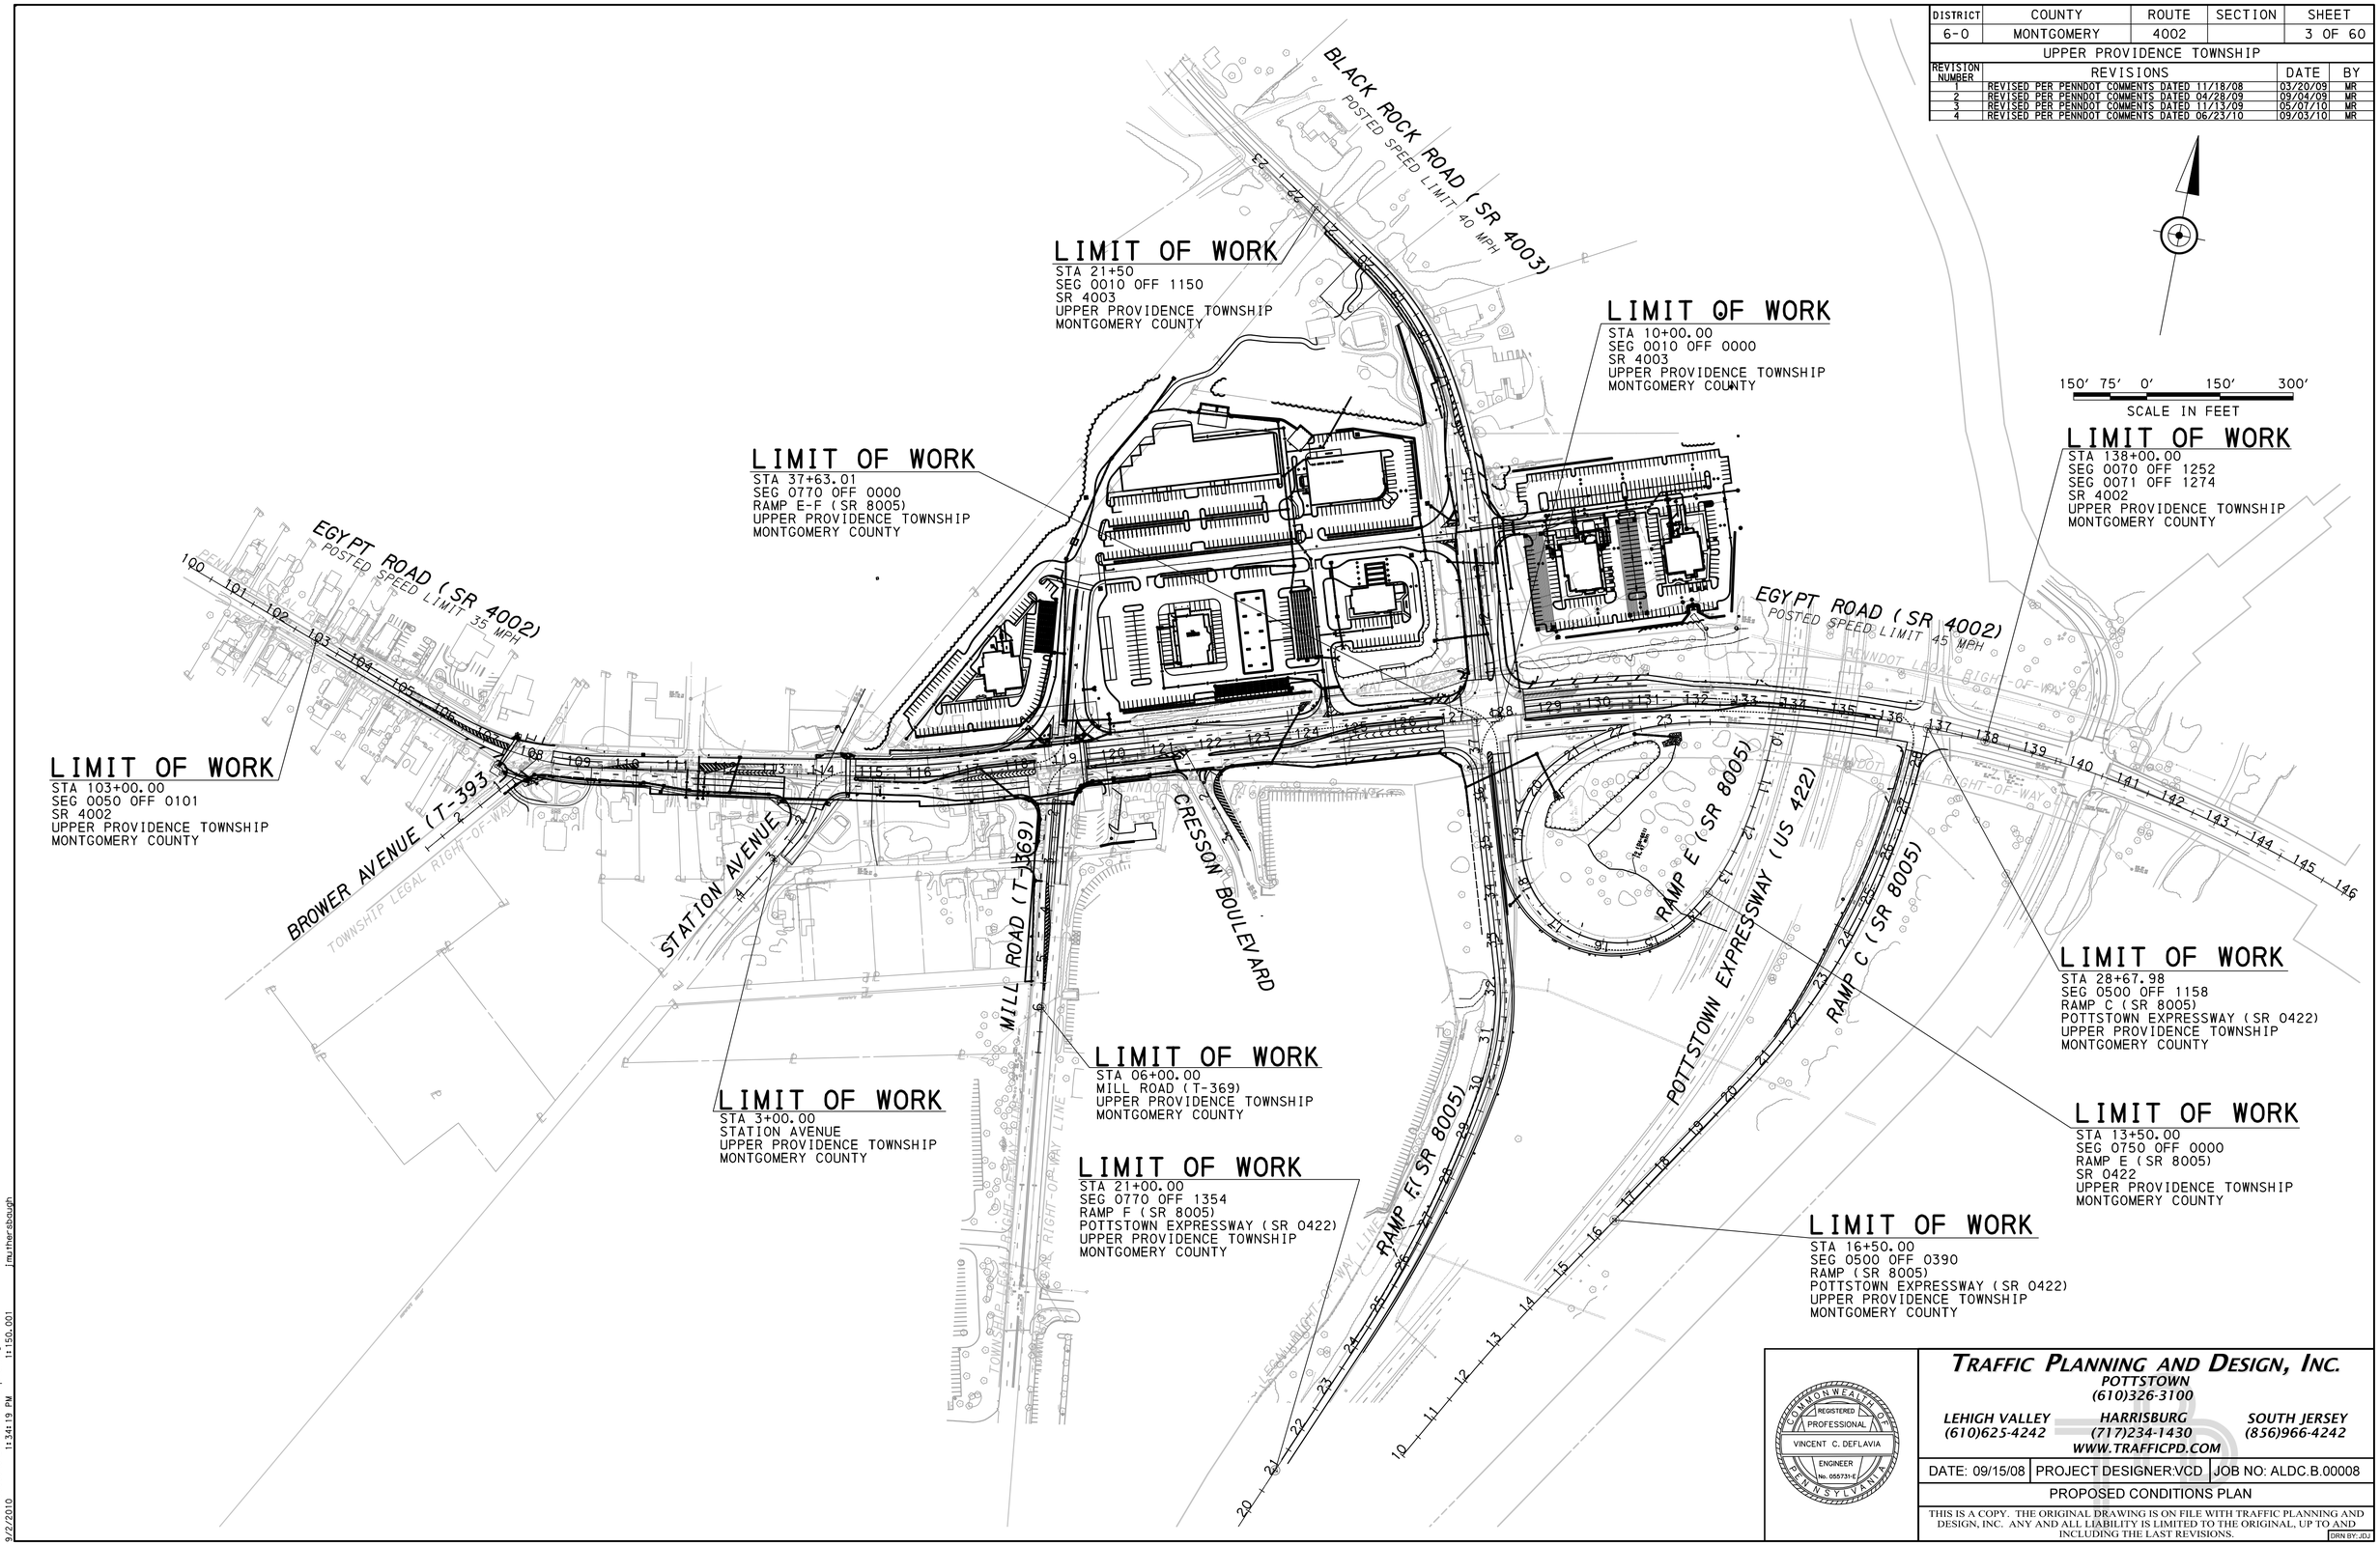

LIMIT OF WORK
STA 21+50
SEG 0010 OFF 1150
SR 4003
UPPER PROVIDENCE TOWNSHIP
MONTGOMERY COUNTY

LIMIT OF WORK
STA 10+00.00
SEG 0010 OFF 0000
SR 4003
UPPER PROVIDENCE TOWNSHIP
MONTGOMERY COUNTY

LIMIT OF WORK
STA 37+63.01
SEG 0770 OFF 0000
RAMP E-F (SR 8005)
UPPER PROVIDENCE TOWNSHIP
MONTGOMERY COUNTY

LIMIT OF WORK
STA 138+00.00
SEG 0070 OFF 1252
SEG 0071 OFF 1274
SR 4002
UPPER PROVIDENCE TOWNSHIP
MONTGOMERY COUNTY

LIMIT OF WORK
STA 103+00.00
SEG 0050 OFF 0101
SR 4002
UPPER PROVIDENCE TOWNSHIP
MONTGOMERY COUNTY

LIMIT OF WORK
STA 28+67.98
SEG 0500 OFF 1158
RAMP C (SR 8005)
POTTSTOWN EXPRESSWAY (SR 0422)
UPPER PROVIDENCE TOWNSHIP
MONTGOMERY COUNTY

LIMIT OF WORK
STA 06+00.00
MILL ROAD (T-369)
UPPER PROVIDENCE TOWNSHIP
MONTGOMERY COUNTY

LIMIT OF WORK
STA 3+00.00
STATION AVENUE
UPPER PROVIDENCE TOWNSHIP
MONTGOMERY COUNTY

LIMIT OF WORK
STA 13+50.00
SEG 0750 OFF 0000
RAMP E (SR 8005)
SR 0422
UPPER PROVIDENCE TOWNSHIP
MONTGOMERY COUNTY

LIMIT OF WORK
STA 21+00.00
SEG 0770 OFF 1354
RAMP F (SR 8005)
POTTSTOWN EXPRESSWAY (SR 0422)
UPPER PROVIDENCE TOWNSHIP
MONTGOMERY COUNTY

LIMIT OF WORK
STA 16+50.00
SEG 0500 OFF 0390
RAMP (SR 8005)
POTTSTOWN EXPRESSWAY (SR 0422)
UPPER PROVIDENCE TOWNSHIP
MONTGOMERY COUNTY

COMMONWEALTH OF PENNSYLVANIA
REGISTERED PROFESSIONAL
VINCENT C. DEFLAVIA
ENGINEER
No. 055731-E

TRAFFIC PLANNING AND DESIGN, INC.
POTTSTOWN
(610)326-3100
LEHIGH VALLEY (610)625-4242
HARRISBURG (717)234-1430
SOUTH JERSEY (856)966-4242
WWW.TRAFFICPD.COM

DATE: 09/15/08 | PROJECT DESIGNER:VCD | JOB NO: ALDC.B.00008

PROPOSED CONDITIONS PLAN

THIS IS A COPY. THE ORIGINAL DRAWING IS ON FILE WITH TRAFFIC PLANNING AND DESIGN, INC. ANY AND ALL LIABILITY IS LIMITED TO THE ORIGINAL, UP TO AND INCLUDING THE LAST REVISIONS.

DRN BY: JDJ

J:\ALDC\00008\CADD\Plans\site plan.dgn 1:150.001 jmutherbaugh
9/2/2010 1:34:19 PM